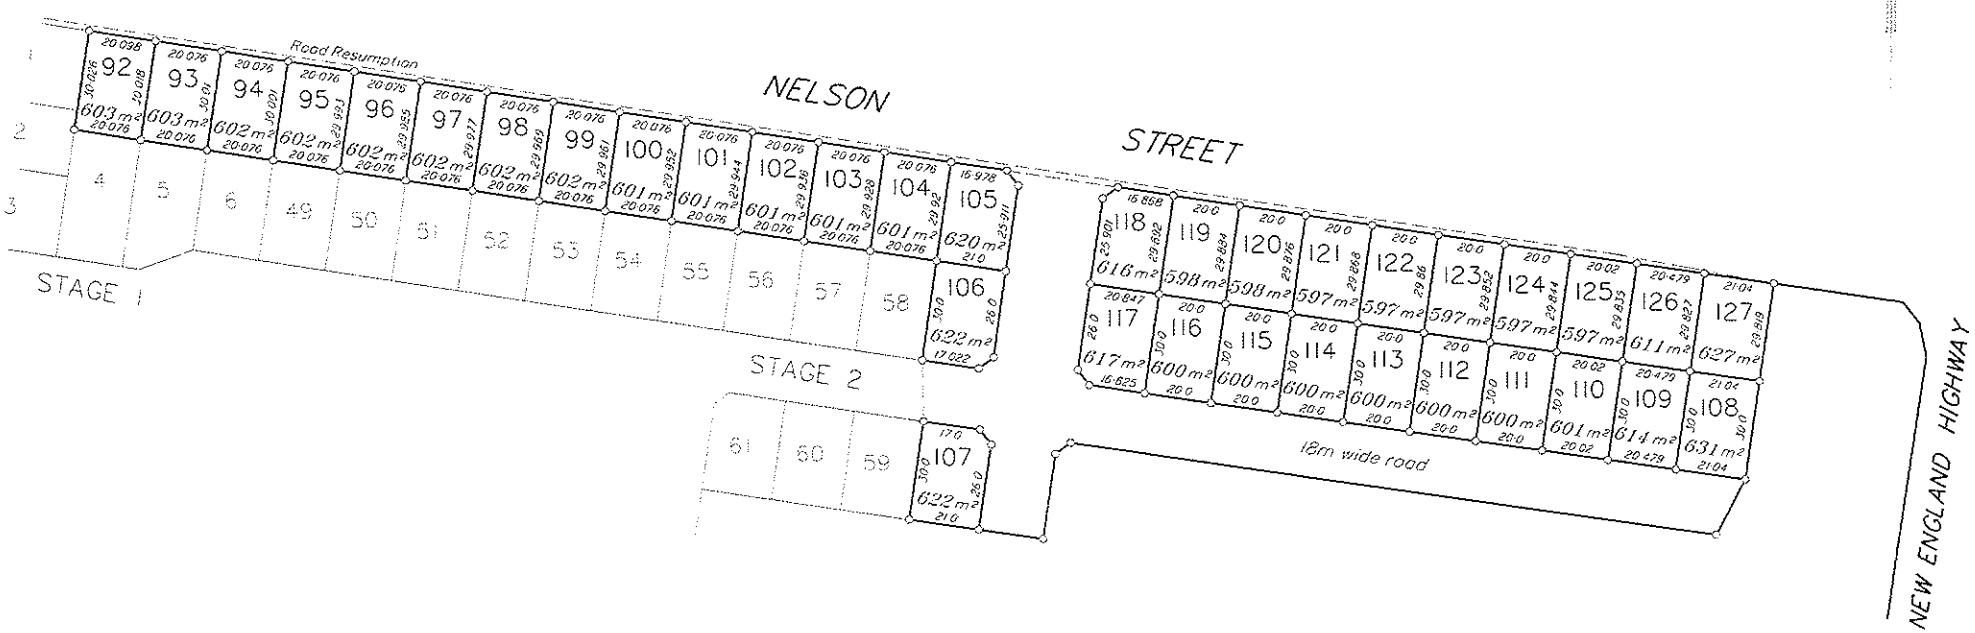

Scale 1:1500 – Lengths are in Metres.

20 0 20 40 60 80 100 120 140 160 180 200 220

Spatial Consultants.
Cadastral & Consulting Surveyors
Postal: P.O Box 96 Toowoomba 4350
Office: 218 Hume St Street TOOWOOMBA
Ph. (07) 4632 1055
Fax. (07) 4632 2837
Email: mail@gymesurveyors.com.au

Developer:
Clive BERGHOFER GROUP
407 Bridge Street Toowoomba Qld 4350
www.cliveberghofer.com.au
Ph. 07 4633 0555
Fax. 07 4633 0500
mail@cliveberghofer.com.au

PARISH DRAYTON
COUNTY Aubigny
LOCALITY Kearneys Spring
LOCAL GOVERNMENT TOOWOOMBA R.C.

Stage 3

Cancelling Lots 1 – 3 on RP177345, Lots 556 & 557 on A3416, Lot 2 on RP151098, Lots 1 & 2 on RP138327 and Lot 1 on SP206517

ADDRESS
Kearney, Nelson & Ruthven Streets, Toowoomba

DATE	PLAN NUMBER	DRAFTED BY
4 May 2010	05/227 F	M.Potes